
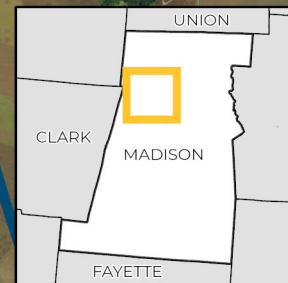


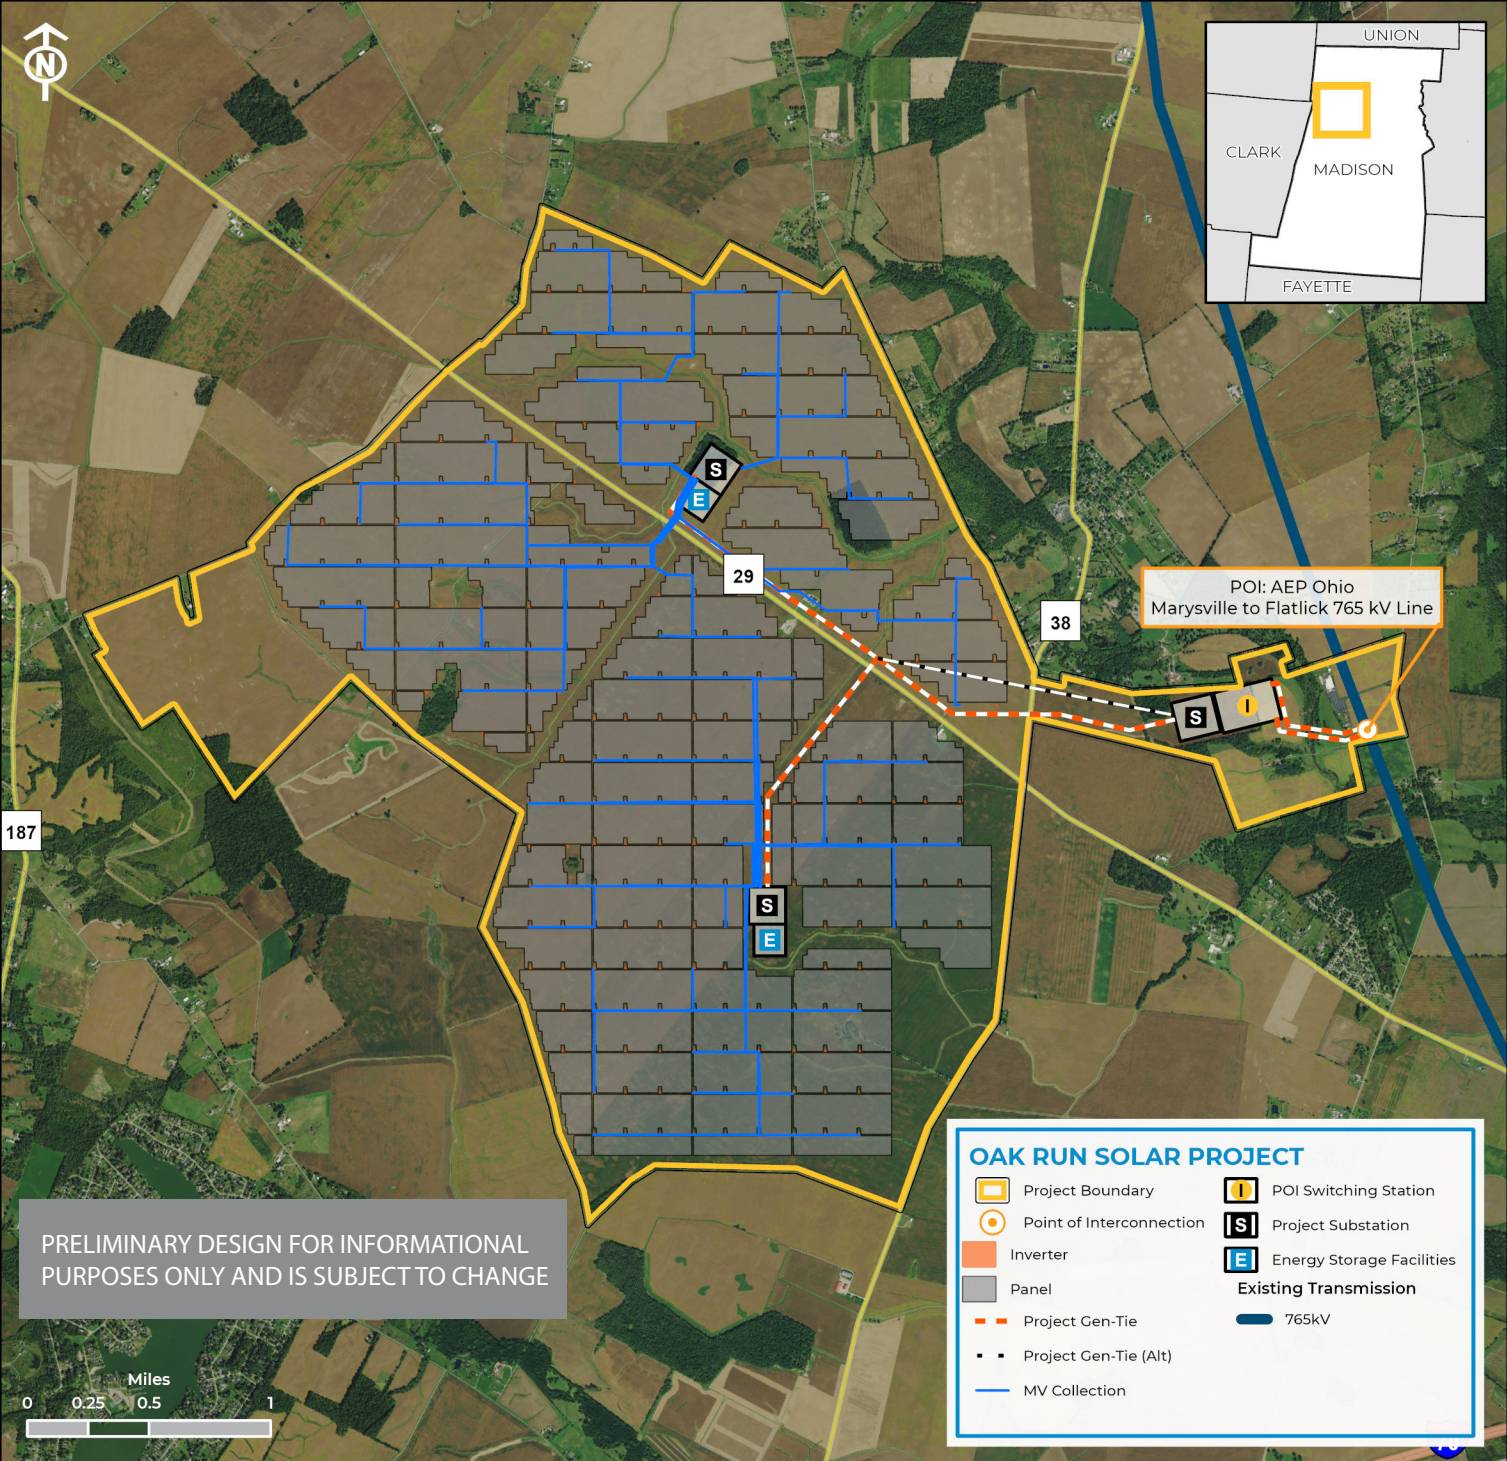

PRELIMINARY DESIGN FOR INFORMATIONAL
PURPOSES ONLY AND IS SUBJECT TO CHANGE

OAK RUN SOLAR PROJECT

- | | |
|--------------------------|------------------------------|
| Project Boundary | POI Switching Station |
| Point of Interconnection | Project Substation |
| Inverter | Energy Storage Facilities |
| Panel | Existing Transmission |
| Project Gen-Tie | 765kV |
| Project Gen-Tie (Alt) | |
| MV Collection | |

POI: AEP Ohio
Marysville to Flatlick 765 kV Line